Name of Work: Construction of Rcc Drain 17th B cross Near Geetha School in Prashanth Nagar in Ward No.13 Shettyhalli Sub-Division

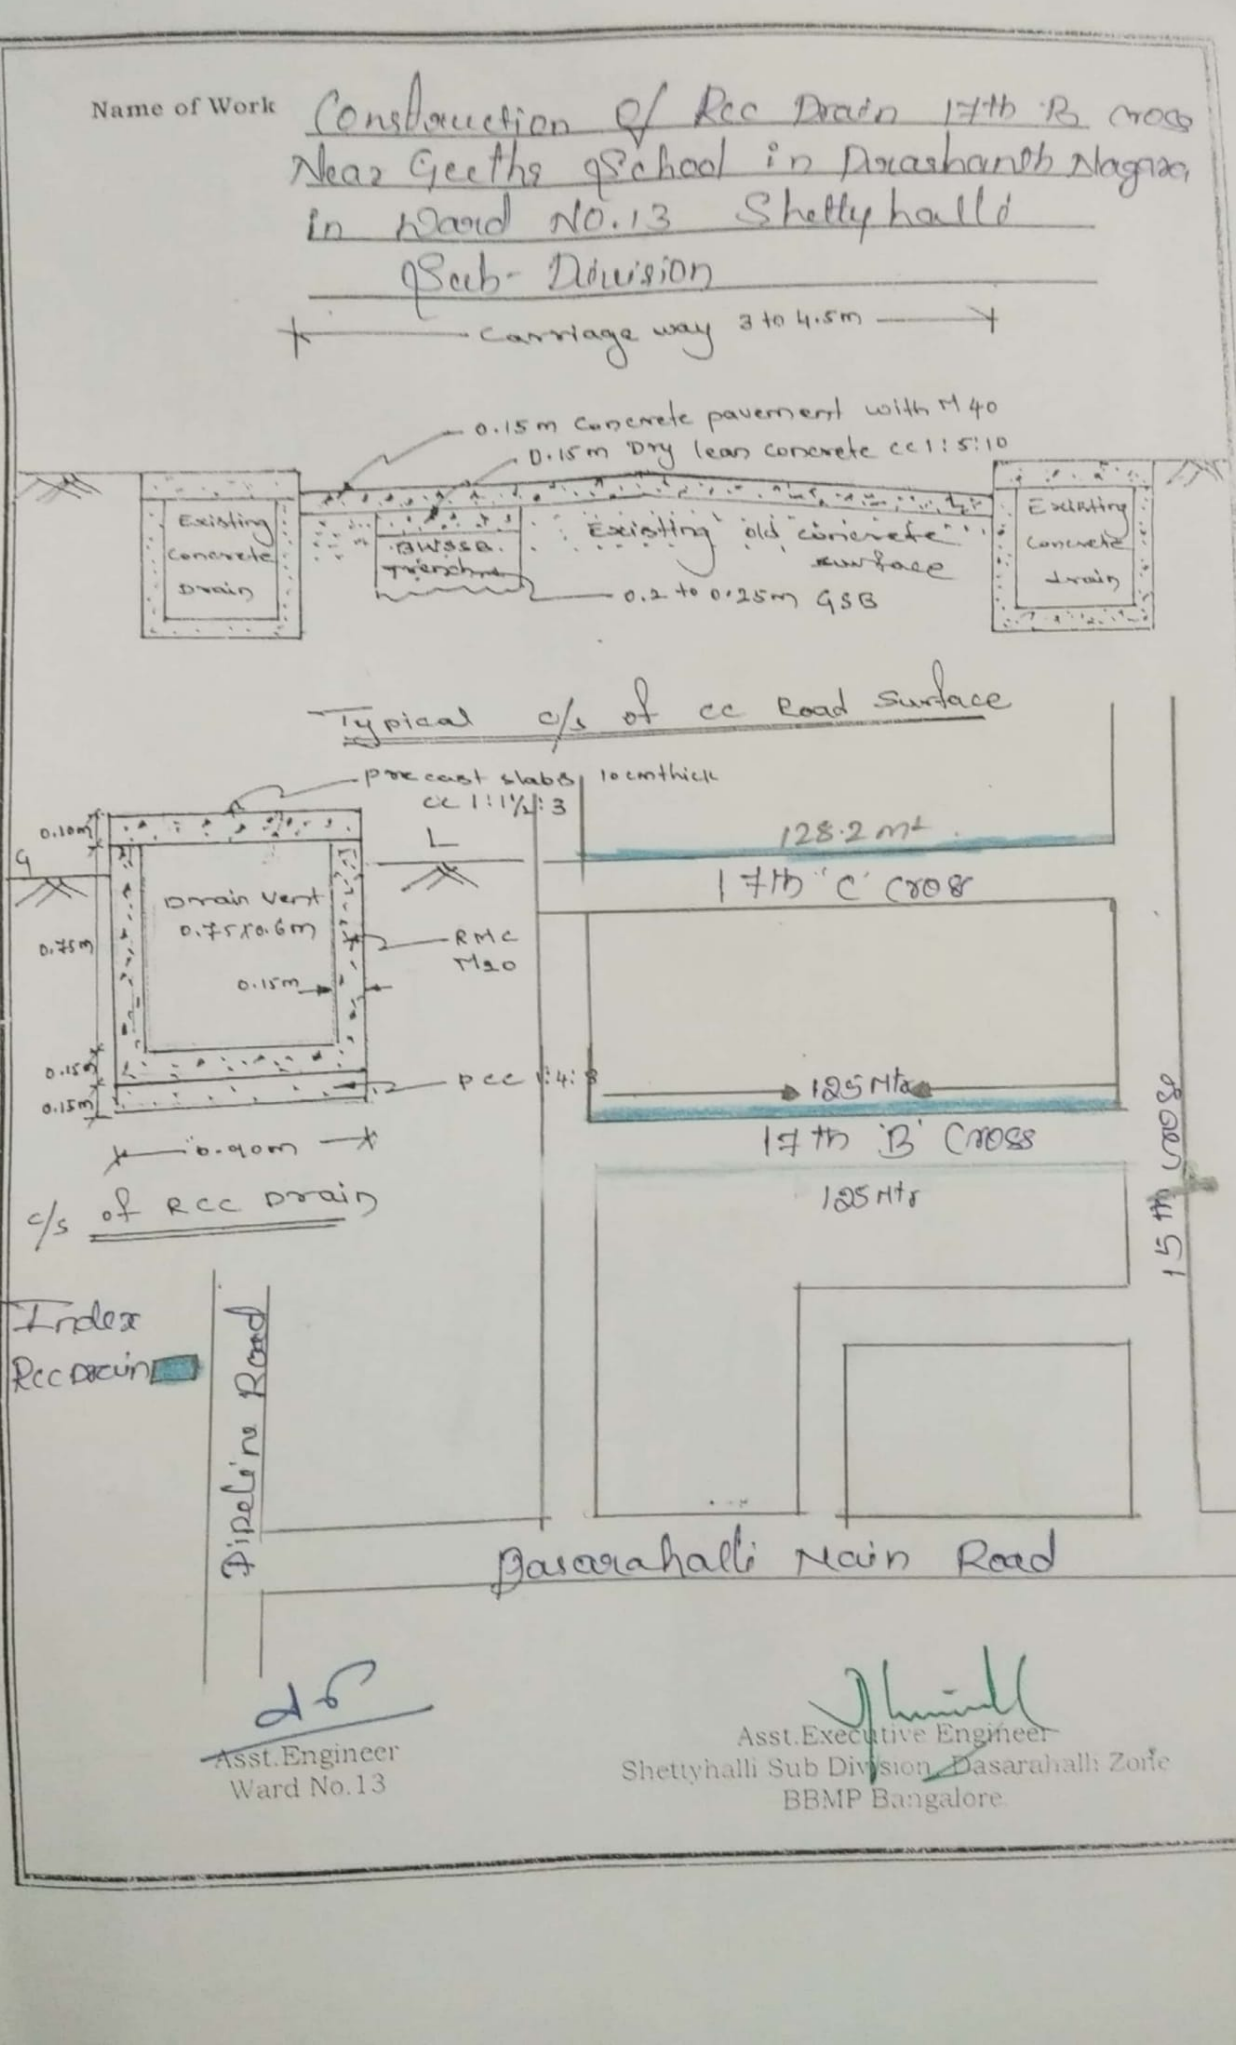


Asst.Engineer
Ward No.13

Asst.Executive Engineer
Shettyhalli Sub Division, Basavahalli Zone
BBMP Bangalore

Scanned by CamScanner